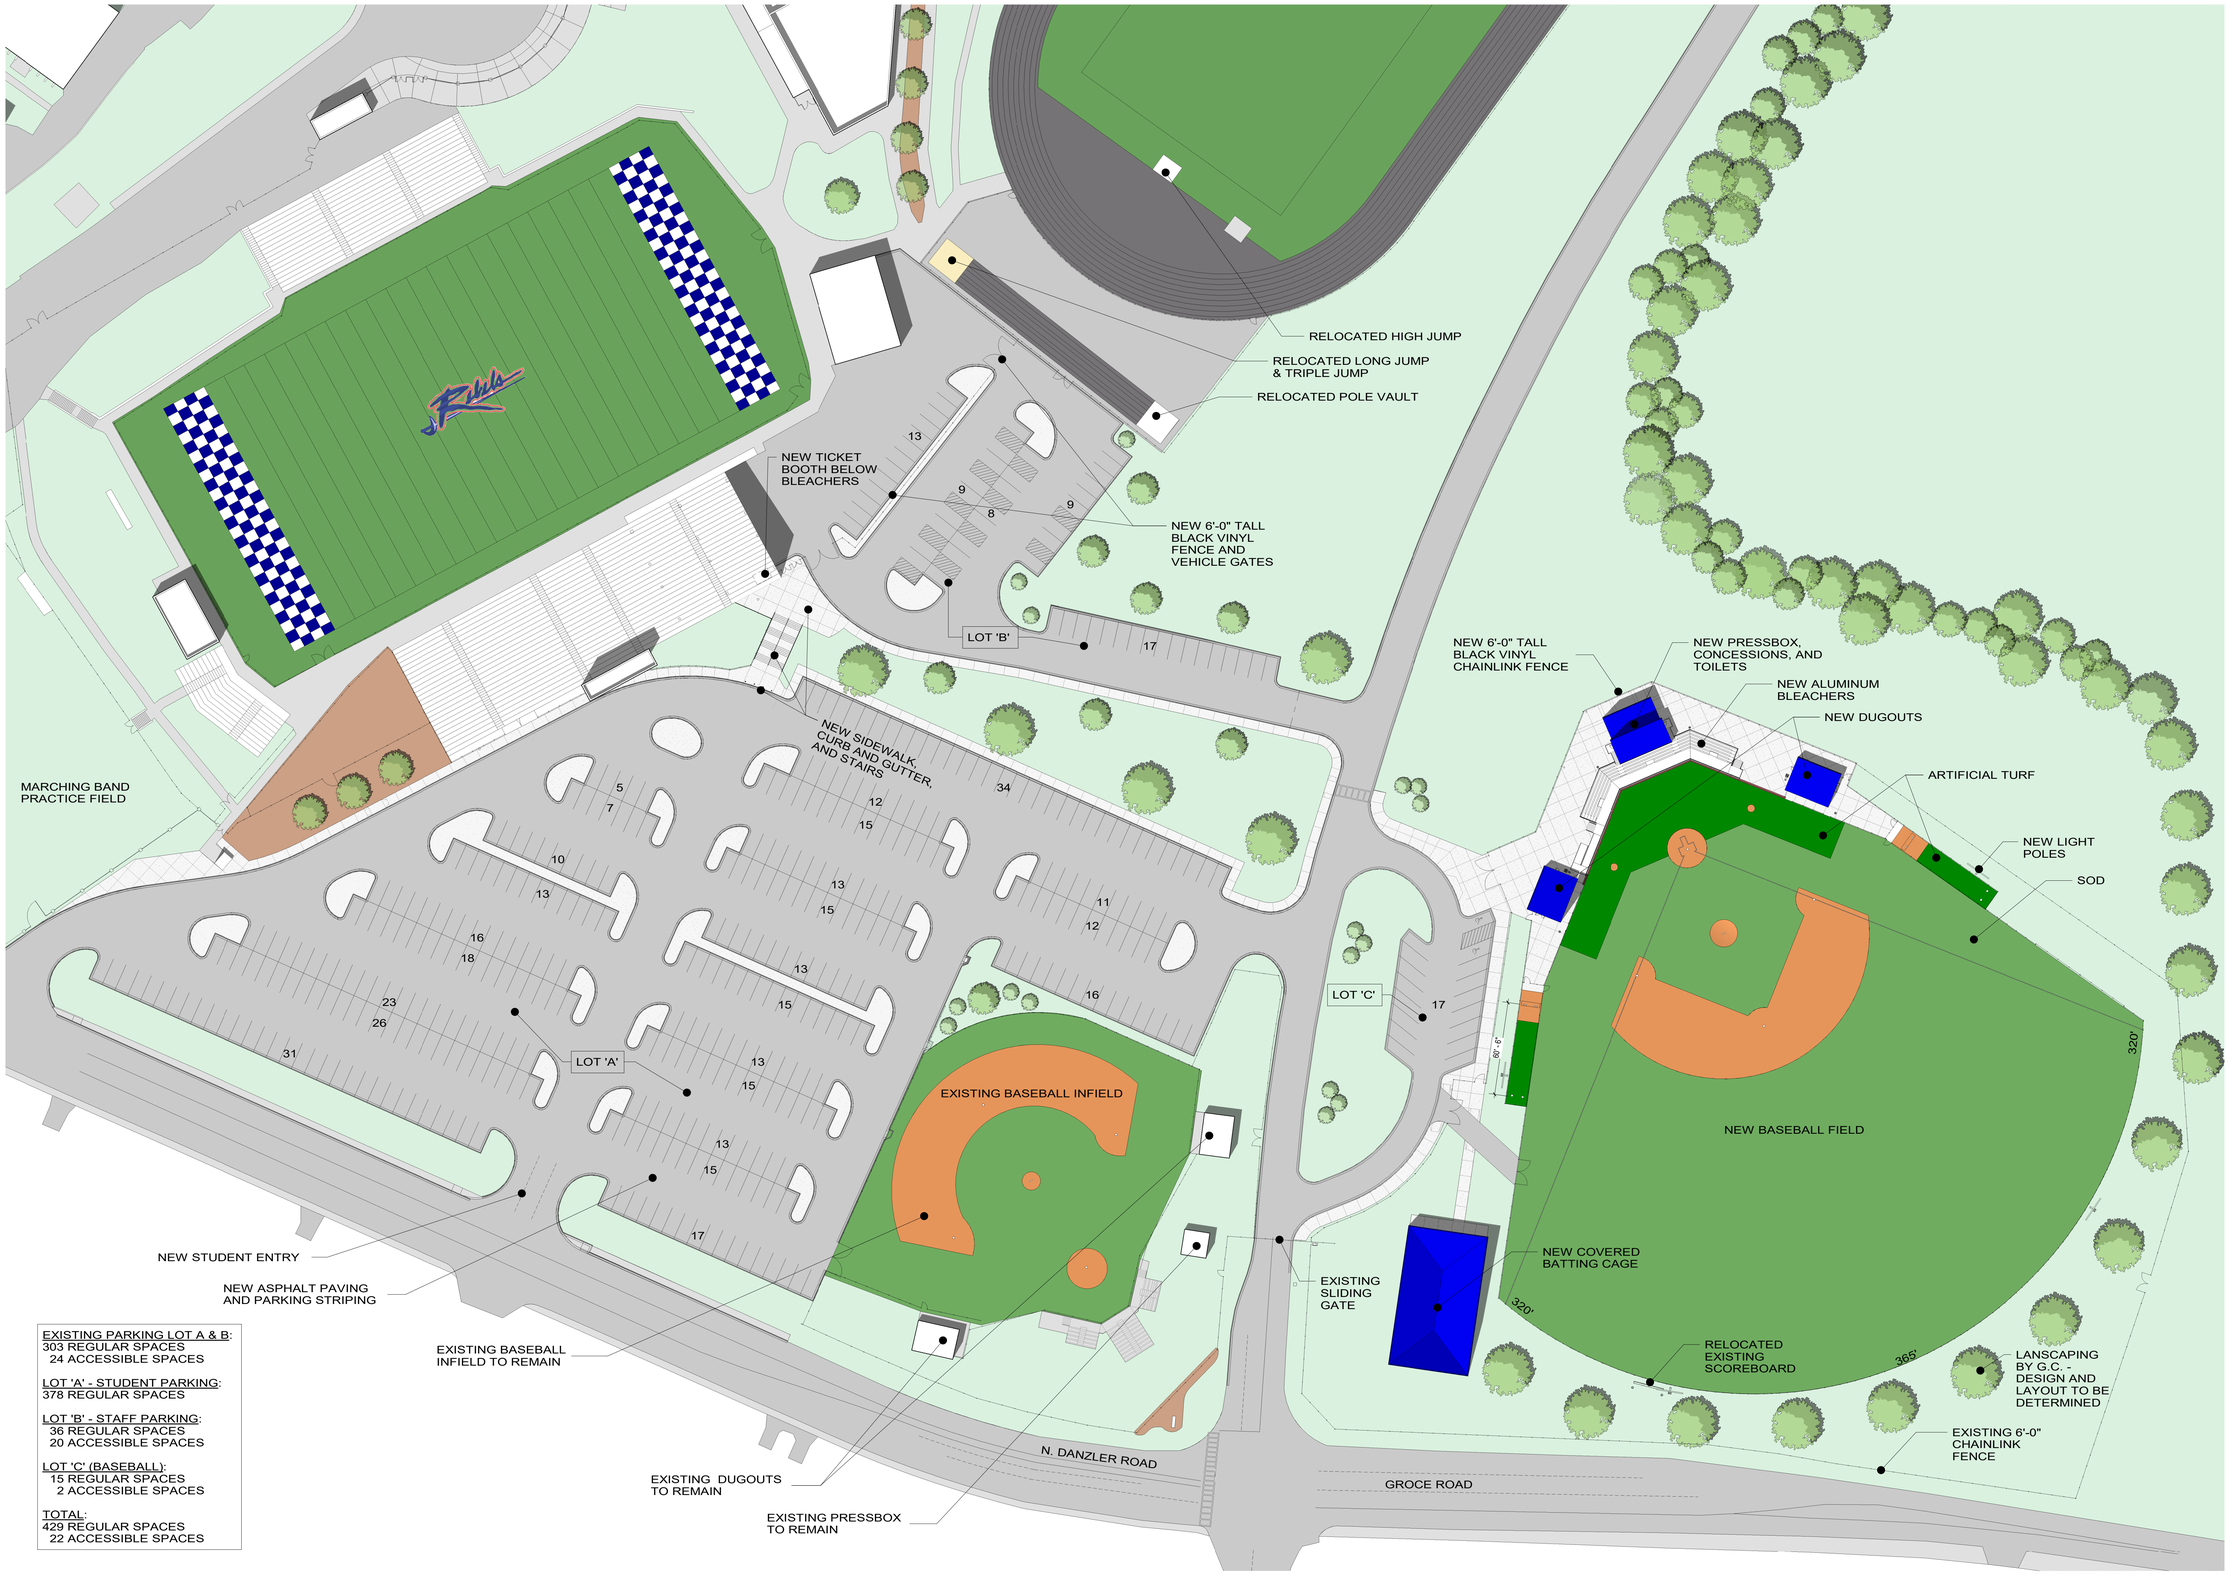

EXISTING PARKING LOT A & B:
303 REGULAR SPACES
24 ACCESSIBLE SPACES

LOT 'A' - STUDENT PARKING:
378 REGULAR SPACES

LOT 'B' - STAFF PARKING:
36 REGULAR SPACES
20 ACCESSIBLE SPACES

LOT 'C' (BASEBALL):
15 REGULAR SPACES
2 ACCESSIBLE SPACES

TOTAL:
429 REGULAR SPACES
22 ACCESSIBLE SPACES

mcmillan | pazdan | smith
ARCHITECTURE

DISTRICT FIVE SCHOOLS OF SPARTANBURG COUNTY
BYRNES HIGH SCHOOL PARKING AND BASEBALL RELOCATION
DUNCAN, SOUTH CAROLINA
08/26/19

ARCHITECTURAL SITE PLAN